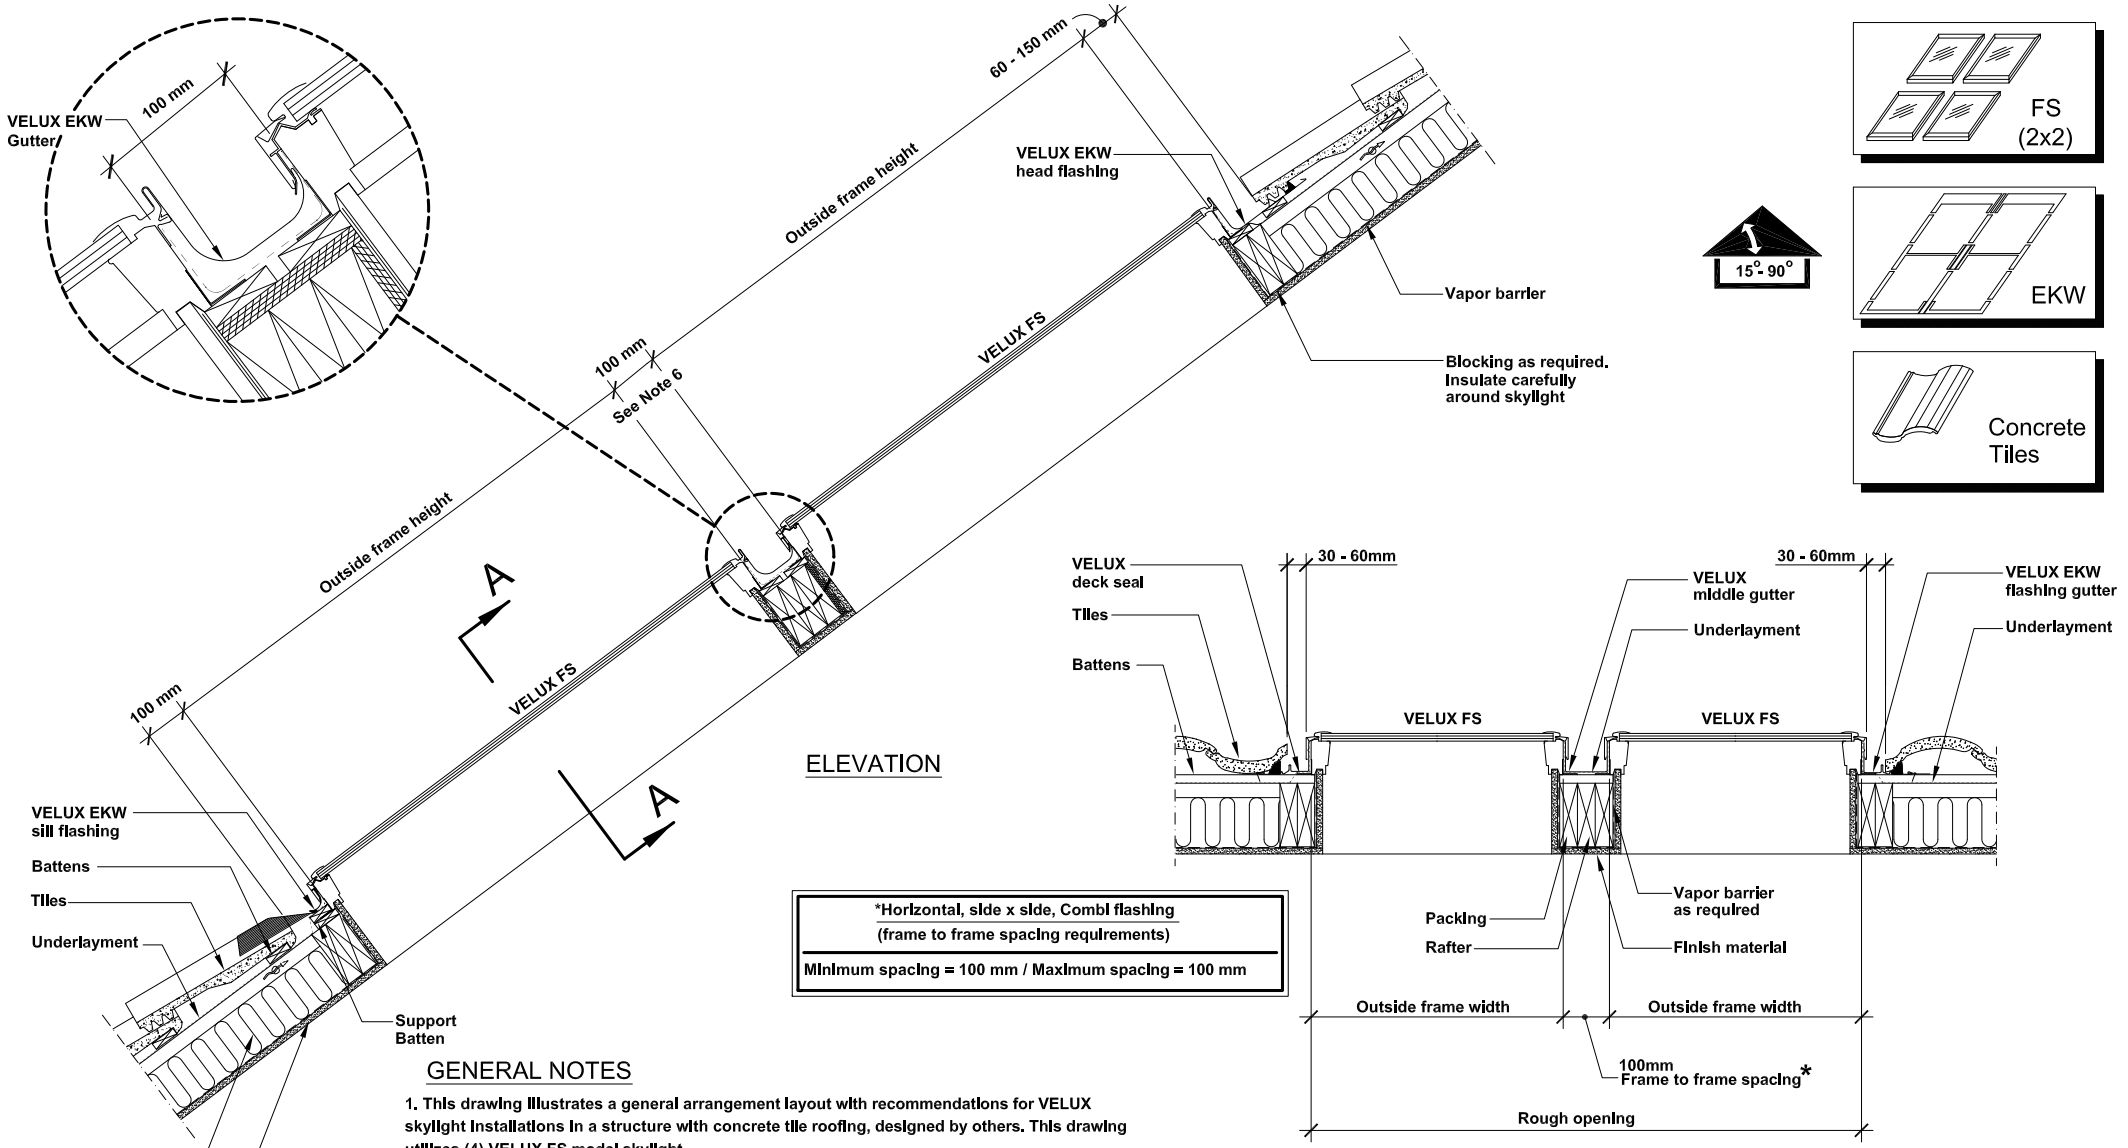

*Horizontal, side x side, Combi flashing (frame to frame spacing requirements)
Minimum spacing = 100 mm / Maximum spacing = 100 mm

SECTION A-A

Typical for two or more units

GENERAL NOTES

1. This drawing illustrates a general arrangement layout with recommendations for VELUX skylight installations in a structure with concrete tile roofing, designed by others. This drawing utilizes (4) VELUX FS model skylight.
2. The architectural/structural design and specifications of a skylight installation for tile roof applications are determined and provided by others. The design criteria includes (but is not limited to design loads, structural configurations) structural framing member sizes and material, architectural finishes and integration with the roofing system of the building. VELUX assumes no responsibility or liability in the design, construction and performance of a skylight installation by others.
3. Nail the flashing pieces to the frame and battens - not the roof.
4. Underlayment to be folded up against all sides of skylight.
5. Vapor barrier should be used to avoid moisture.
6. 100 mm frame to frame spacing required for vertical, over and under combi flashing applications.

This drawing is an instrument of service and is provided for informational use only.

© 2011 VELUX GROUP

® VELUX is a registered trademark

VELUX AUSTRALIA PTY. LTD
+612 8565 6000
Sky-Product Management

	Name	Date
Drawn by		March 11
Checked by		March 11
Drawing No.		

General Arrangement Layout of (2x2) VELUX FS Skylights with EKW Flashing & Concrete Tile Roofing